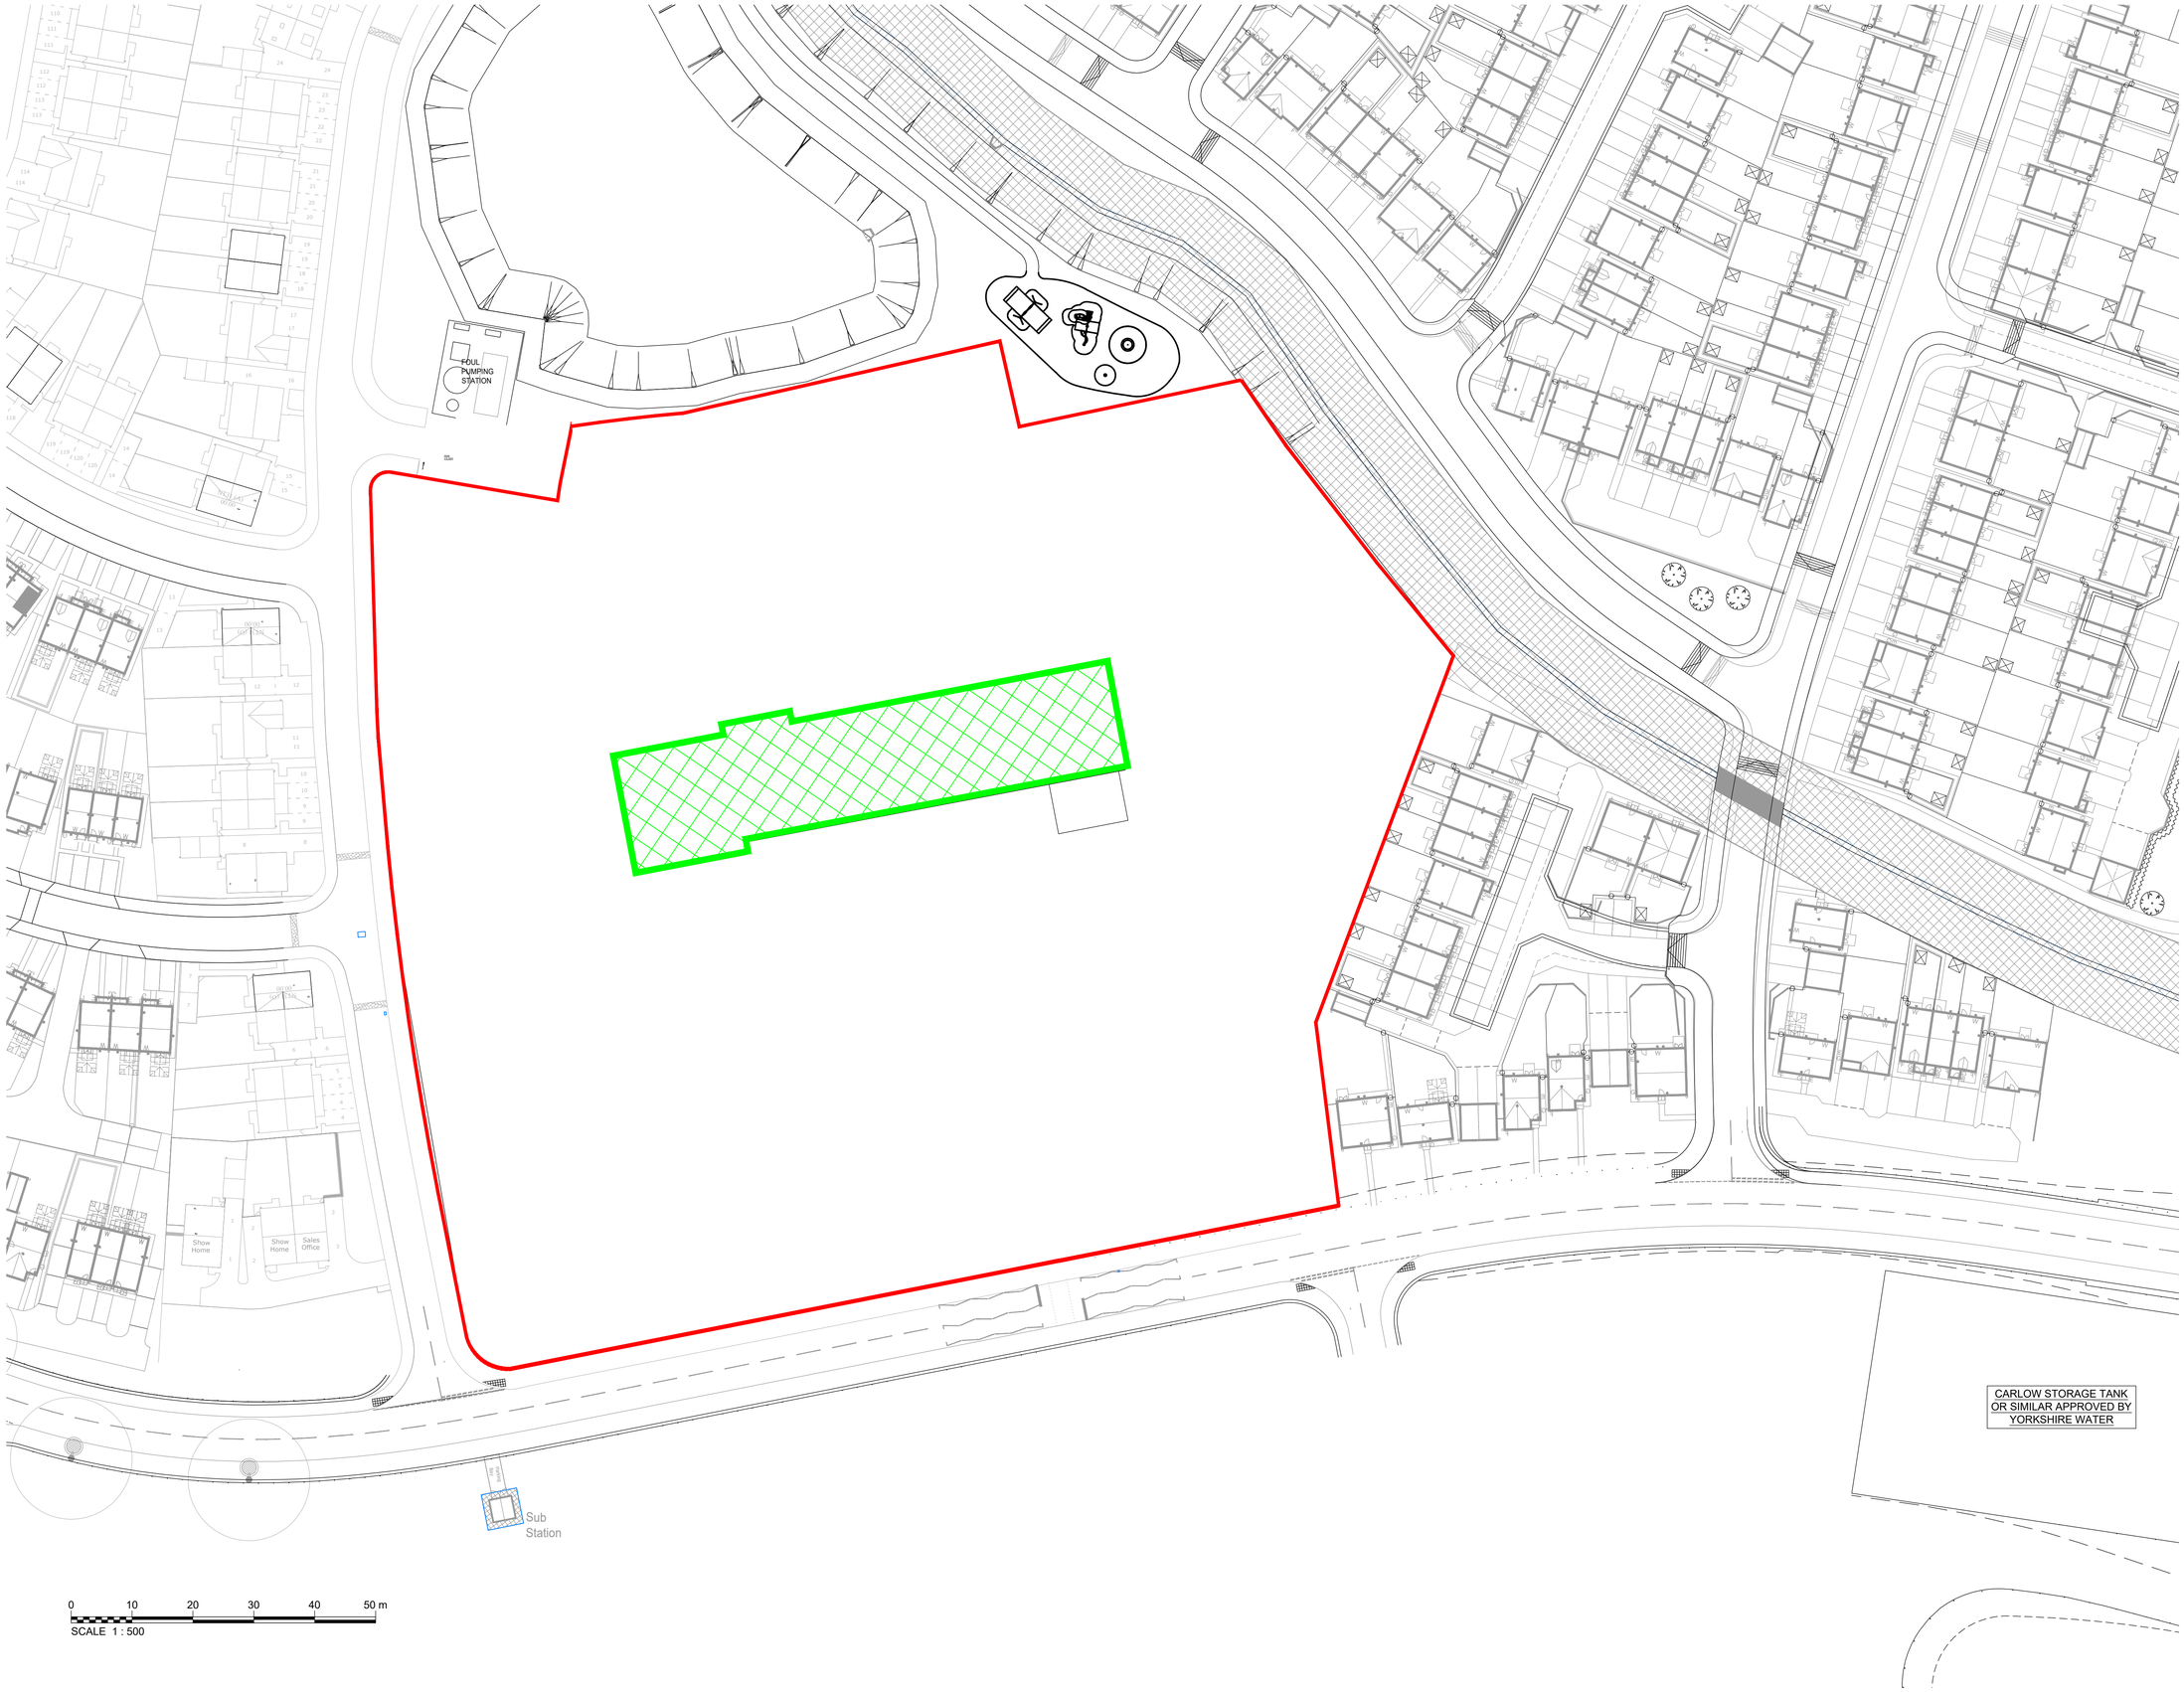


Notes

This Drawing is an instrument of service and shall remain the property of Align Property Partners Ltd copyright ©. It may not be reproduced or copied in any form. It shall not be used for the construction, enlargement or alteration of a building or area other than the said project without the authorisation of the issuing office.
Contractors shall verify and be responsible for all dimensions and conditions and shall report any discrepancies to the issuing office before proceeding with any work. Drawings shall not be scaled.

N

Site Location Key:

Application Boundary

Proposed Building

| Ver. | Details | Author & Date | Checked & Date | Approv'd & Date |
|---|---|---|---|---|
| C1 | Construction Issue | AM 25.04.23 | PC 25.04.23 | RG 25.04.23 |

align PROPERTY PARTNERS

White Rose House (2nd Floor), Northallerton Business Park, Thurston Road, Northallerton, DL6 2NA

Client
North Yorkshire Council

Project name
North Northallerton Primary School

Drawing Title
Site Location Plan

Purpose
Construction Issue

| Scale | Drawn | Checked | Approved |
|---|---|---|---|
| 1:500 | AM | PC | RG |
| Original Size | Date | Date | Date |
| A1 | 25.04.23 | 25.04.23 | 25.04.23 |

Drawing Number
18035_APP_00_ZZ_DR_A_310500

Version
C1