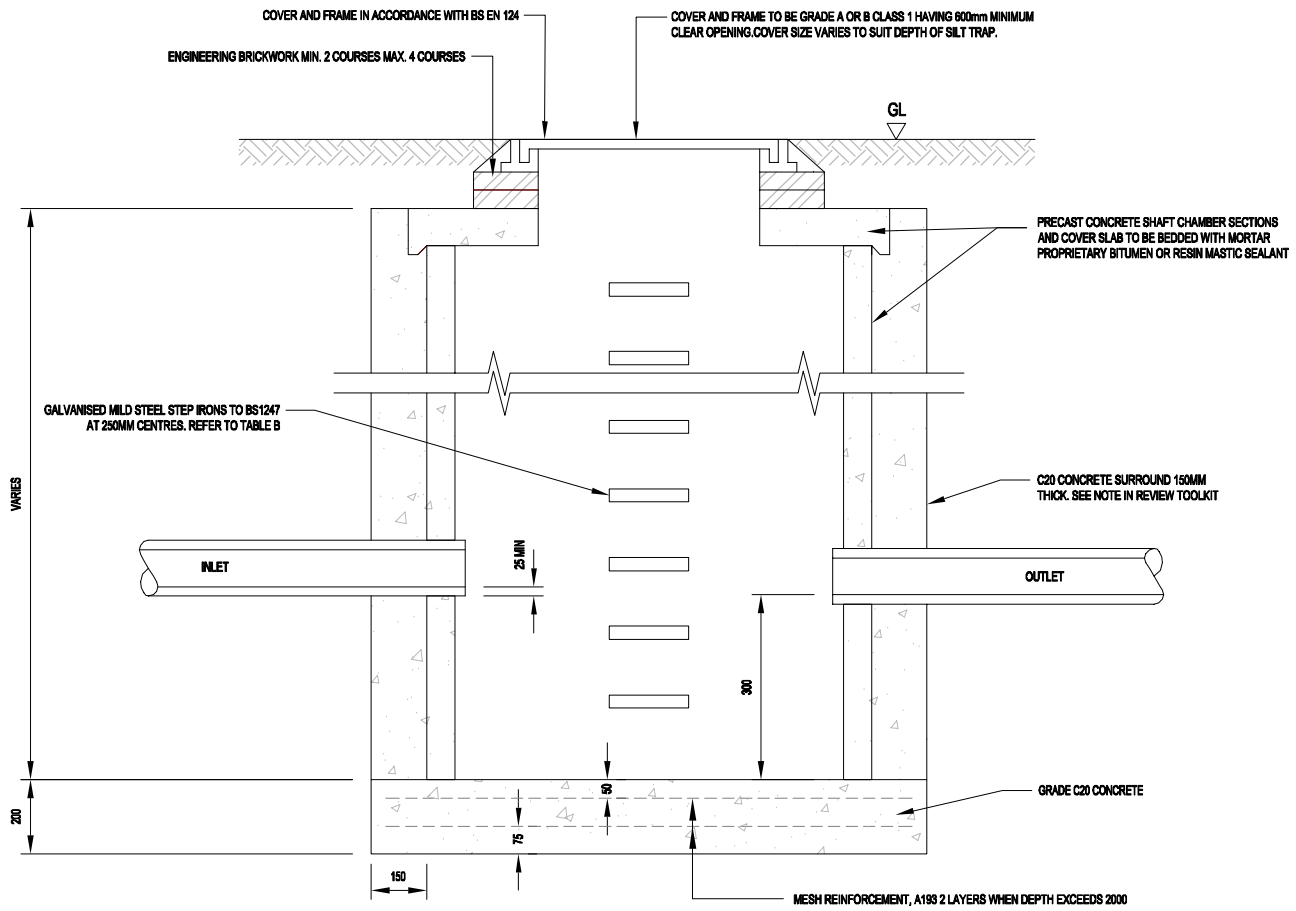

CATCHPIT SECTION A - A
(SCALE 1:20)

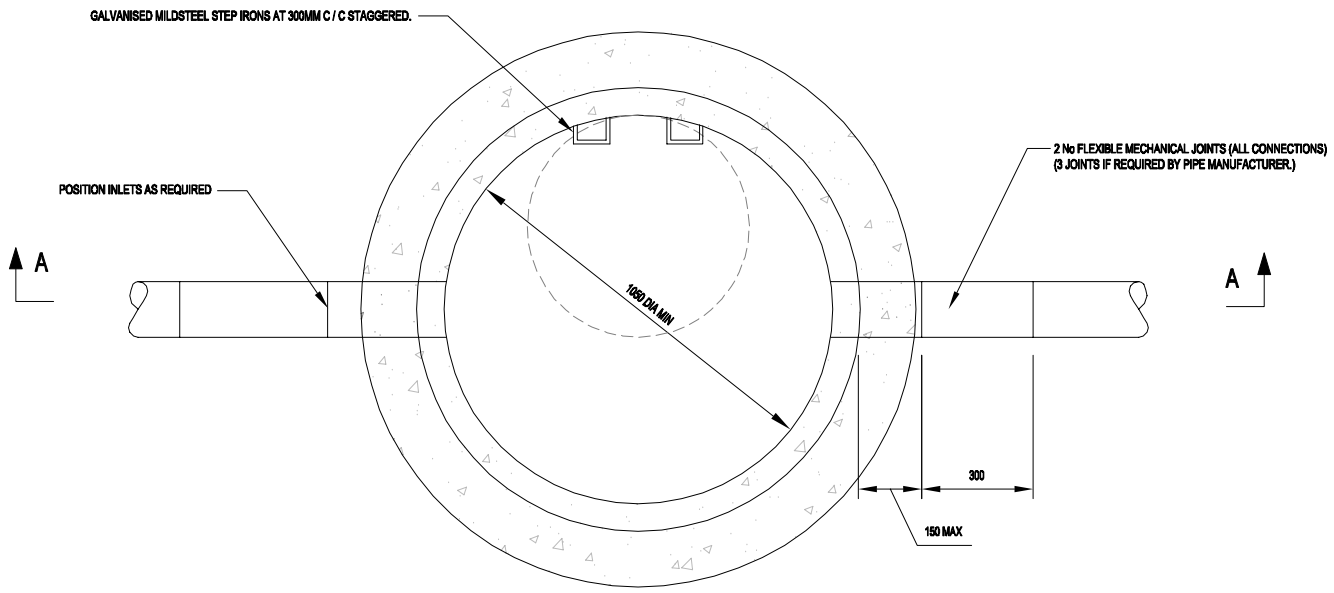

PLAN
(SCALE 1:20)

DO NOT SCALE

NOTES

1. ALL DIMENSIONS ARE IN MILLIMETRES

REV	DATE	BY	DESCRIPTION	CHK	APP
C01	31/07/2023	MA	FOR CONSTRUCTION	BB	MW

DRAWING STATUS: S3 - FOR REVIEW

wsp
Three White Rose Office Park, Millshaw Park Lane, Leeds, LS11 0DL, UK
T+ 44 (0) 113 395 6200, F+ 44 (0) 113 395 6201
wsp.com

CLIENT: National Highways

DESIGNER: wsp

SITE/PROJECT: A59 KEX GILL DIVERSION

TITLE: STANDARD DETAILS - TYPICAL CATCHPIT

SCALE @ A1:	CHECKED:		APPROVED:
1:20	BB		MW
PROJECT NO: 70049554	DESIGNED: BB	DRAWN: MA	DATE: 31/07/2023

DRAWING No: NYKGDD-WSP-HDG-SG-DR-CD-0500_040 REV: C01

© WSP UK Ltd

File name \\UK.WSPGROUP.COM\CENTRAL DATA\PROJECTS\70049554\70049554 - A59 KEX GILL - PREFERRED OPTIONS\2 WIP\DR DRAINAGE ENGINEERING REDESIGN\2 DRAWING\NYKGDD-WSP-HDG-SG-DR-CD-0500_0037 - TYPICAL CATCH PIT DETAIL.DWG, printed on 27 July 2023 16:24:48, by Blackburn, Ben